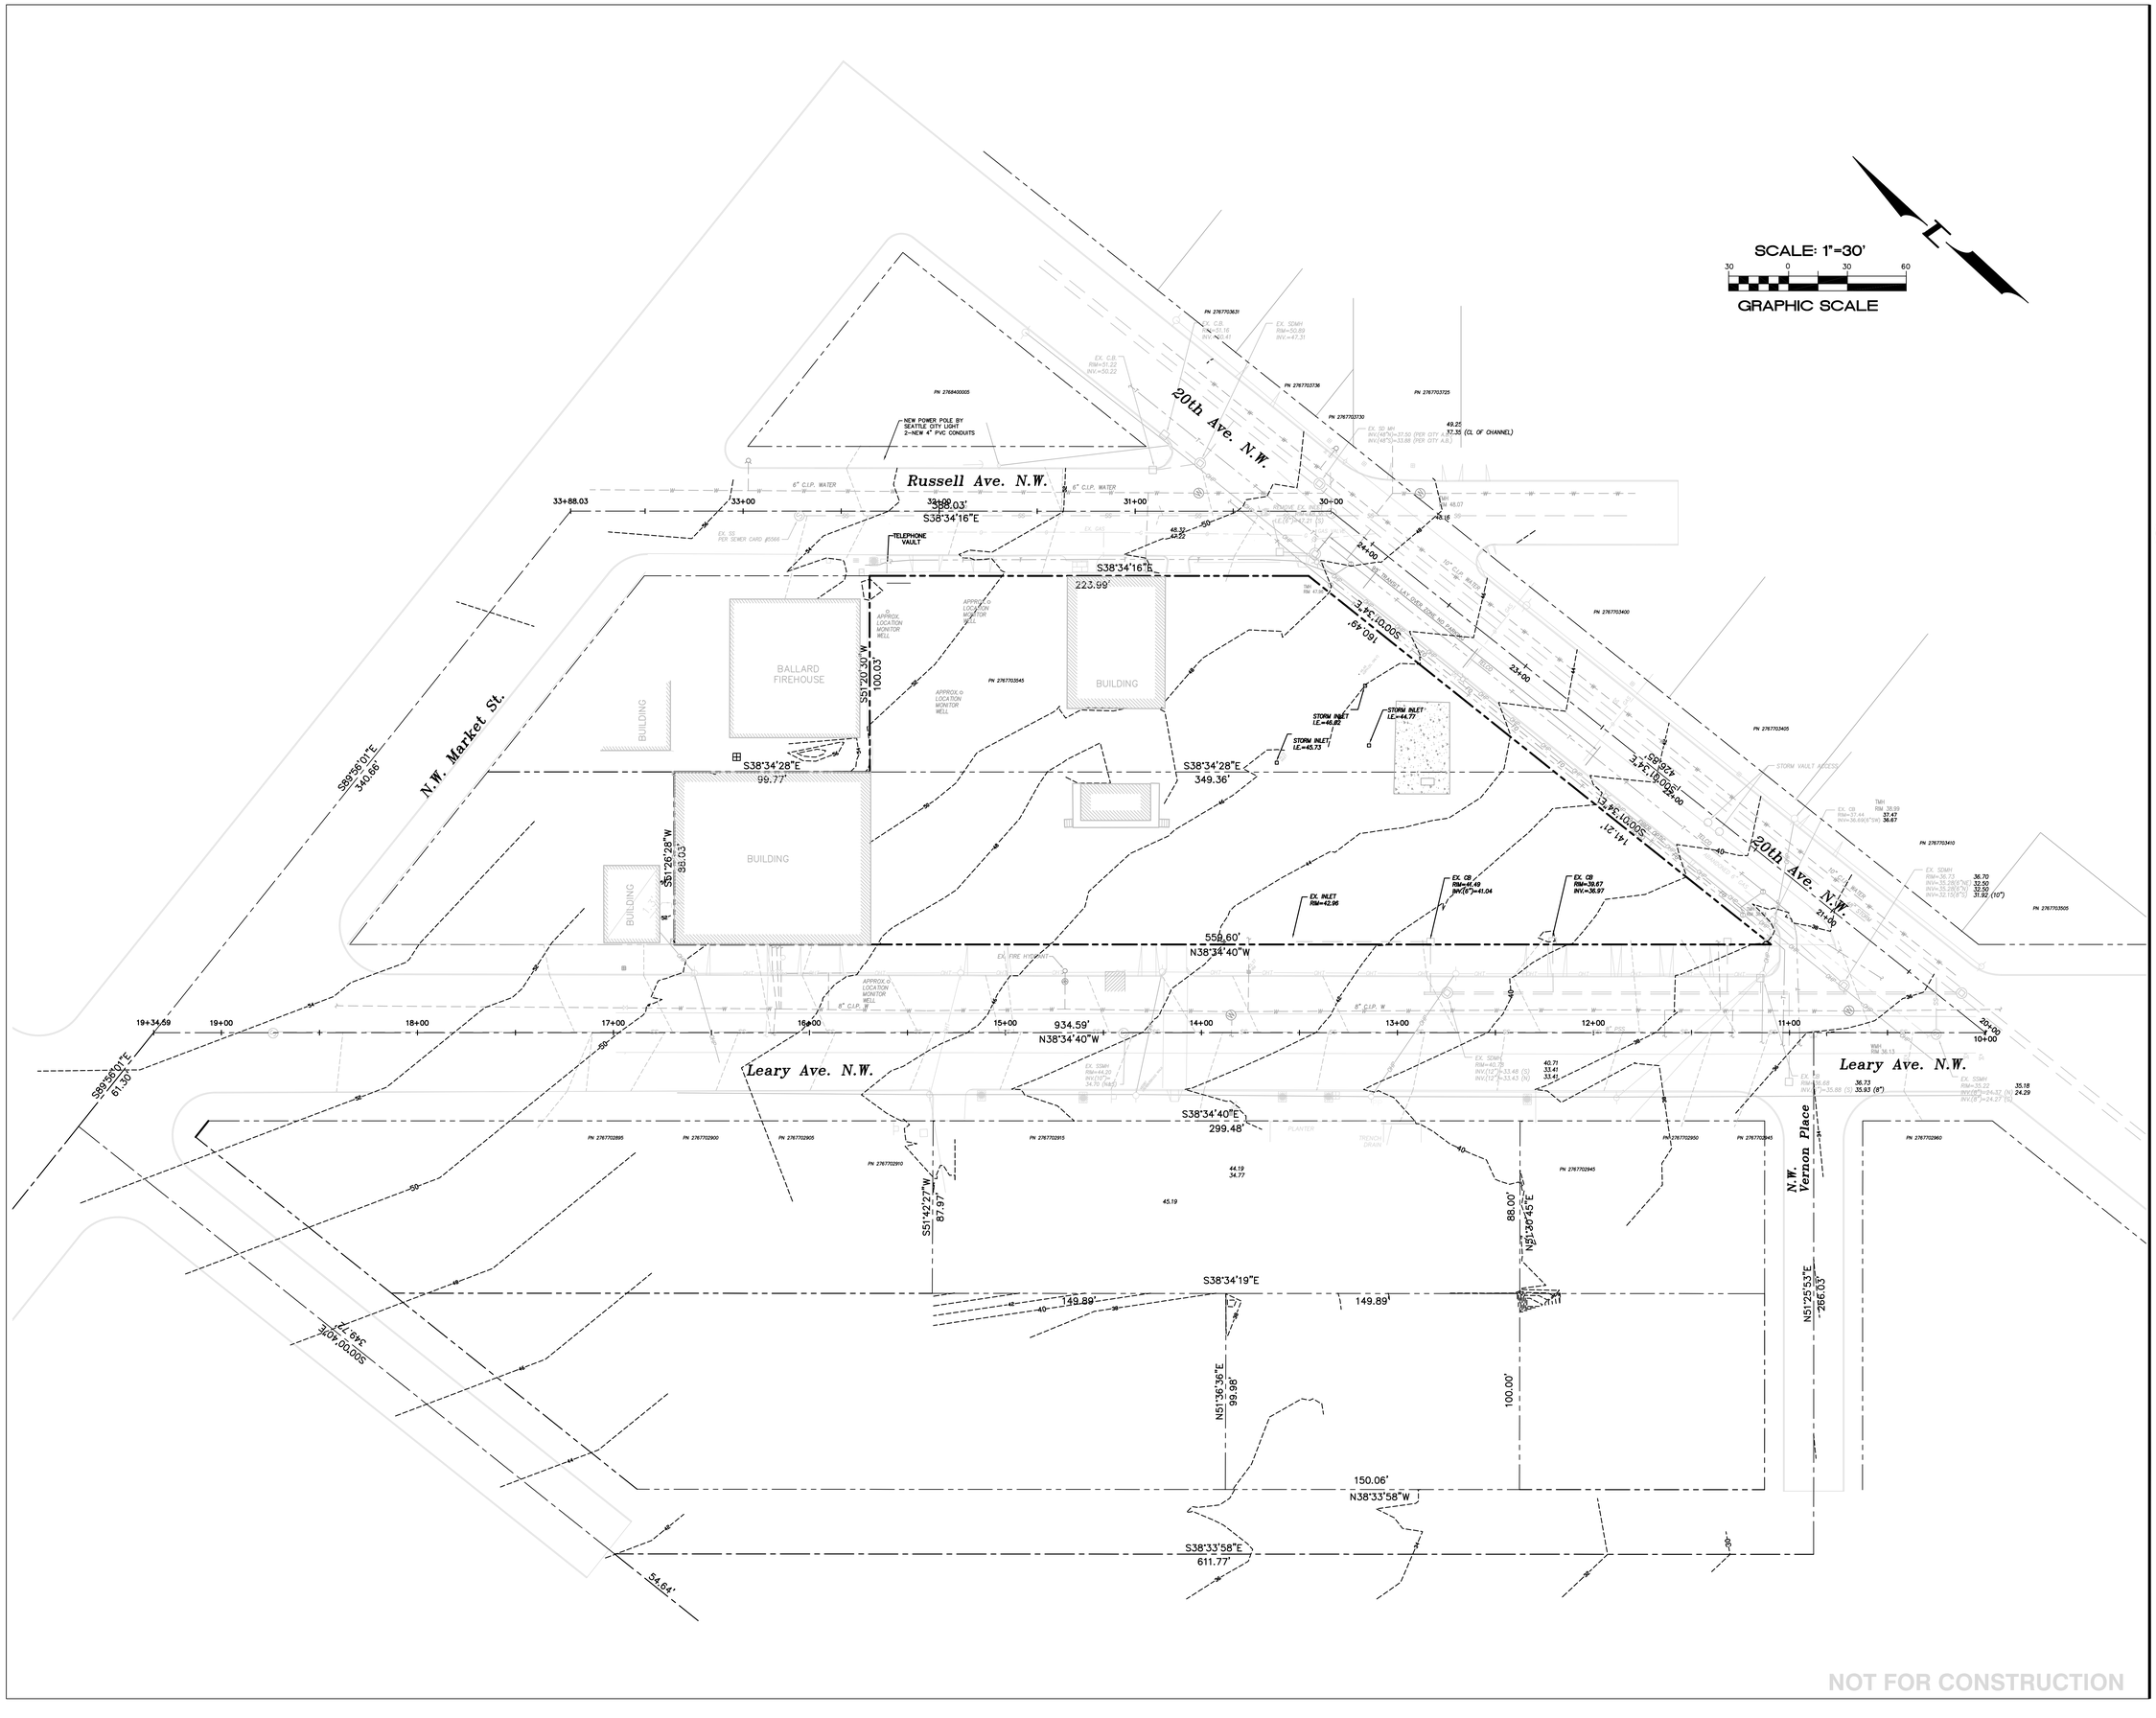

MITHŪN
Architects+Designers+Planners

Pier 56
1201 Alaskan Way
Suite 200
Seattle, WA 98101
TEL 206 623.3344
FAX 206 623.7005

PROJECT:
Ballard Central Condominiums

LOCATION:
Seattle, WA

PREPARED FOR:
Ballard Leary L.P.
Owner/Contractor

Pacific Engineering Design, LLC
Civil Engineering and Planning Consultants
4180 LIND AVE. S.W. RENTON, WA 98055
PHONE: (425) 251-8811 FAX: (425) 251-8880
WWW.PACENG.COM

GREG A. DOERER
STATE OF WASHINGTON
REGISTERED PROFESSIONAL ENGINEER
05/27/05
EXPIRES: MAY 6, 2005

KEYMAP

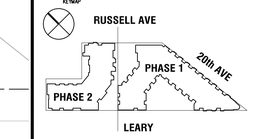

NO.	DATE	REVISION

PROJECT DIRECTOR
MS

PROJECT MANAGER: JWH
PROJECT DESIGNER: SH

PROJECT ARCHITECT
TH

PROJECT TEAM MEMBERS
TH, JH, MM

CHECK
RD, VF, BT

ARCHITECT SEAL

THIS DOCUMENT HAS BEEN PREPARED FOR PERMIT APPLICATION AND IS SUBJECT TO REVIEW AND MODIFICATIONS BY GOVERNMENTAL AGENCIES

TITLE
EXISTING CONDITIONS

PROJECT NO.
05002

ORIGINAL ISSUE DATE:
2005-02-28

REVISION DATE:
2005-05-27

PROJECT NETWORK PATH:
P:\LDD\05002\5002EXCONDITIONS.dwg

SHEET NUMBER
C02 SET

© 2005 MITHUN, INC.