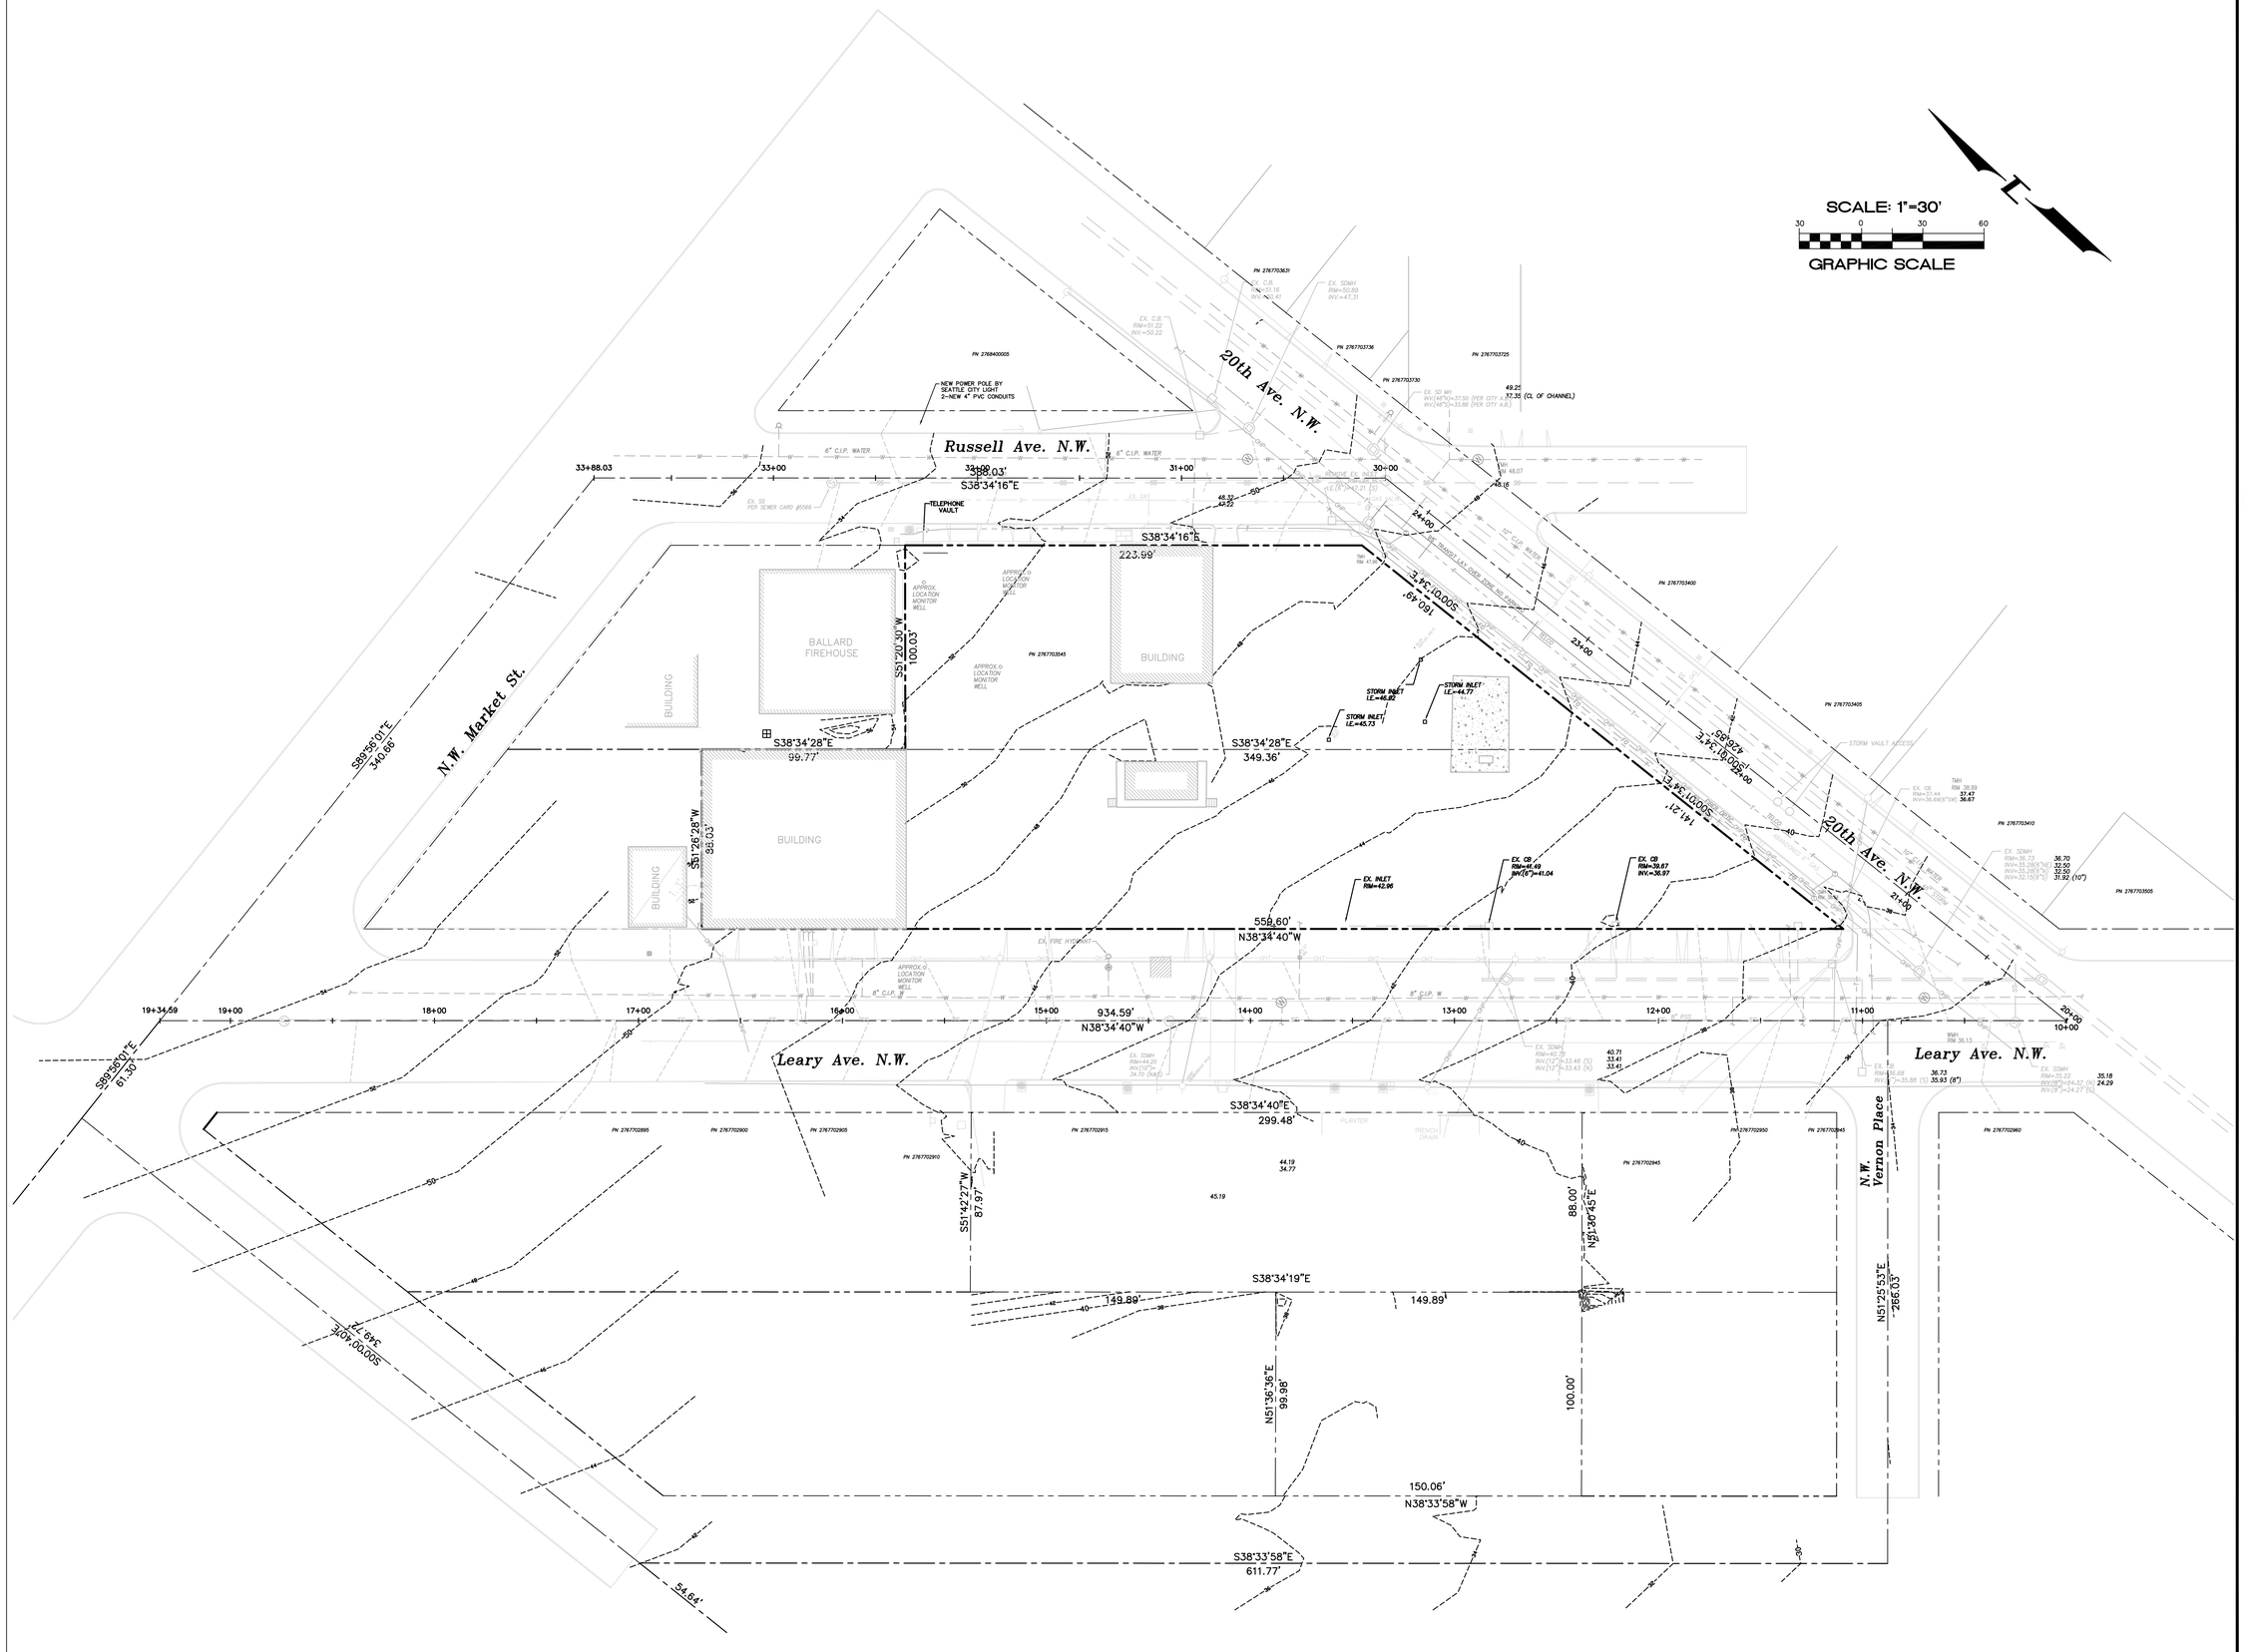

NOT FOR CONSTRUCTION

MITHUN
Architects+Designers+Planners

Pier 56
1201 Alaskan Way
Suite 200
Seattle, WA 98101
TEL 206 623.3344
FAX 206 623.7005

PROJECT:
Ballard Central Condominiums

LOCATION:
Seattle, WA

PREPARED FOR:
Ballard Leary L.P.
Owner/Contractor

Pacific Engineering Design, LLC

Civil Engineering and Planning Consultants
4180 LIND AVE. S.W. RENTON, WA 98055
PHONE: (425) 251-8811 FAX: (425) 251-8880
WWW.PACENG.COM

STATE OF WASHINGTON
TIMOTHY HAUGEN
REGISTERED PROFESSIONAL ENGINEER
05/27/05
EXPIRES: MAY 6, 2005

KEYMAP

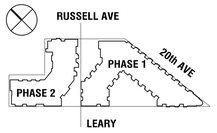

NO.	DATE	REVISION

PROJECT DIRECTOR: MS
PROJECT MANAGER: JWH
PROJECT DESIGNER: SH
PROJECT ARCHITECT: TH
PROJECT TEAM MEMBERS: TH, JH, MM
CHECK: RD, VF, BT
ARCHITECT SEAL

THIS DOCUMENT HAS BEEN PREPARED FOR PERMIT APPLICATION AND IS SUBJECT TO REVIEW AND MODIFICATIONS BY GOVERNMENTAL AGENCIES

TITLE
EXISTING CONDITIONS

PROJECT NO. 05002
ORIGINAL ISSUE DATE: 2005-02-28
REVISION DATE: 2005-05-27
PROJECT NETWORK PATH: P:\LDD\05002\5002EXCONDITIONS.dwg
SHEET NUMBER C02 SET

© 2005 MITHUN, INC.