REVISIONS: REVISED PER CITY OF MUKILTEO COMMENTS, 06-26-03, JGC, REVISED PER CITY OF MUKILTEO COMMENTS, 07-23-03, JGC

SEC. 20, T. 28 N., R. 4 E., W.M.

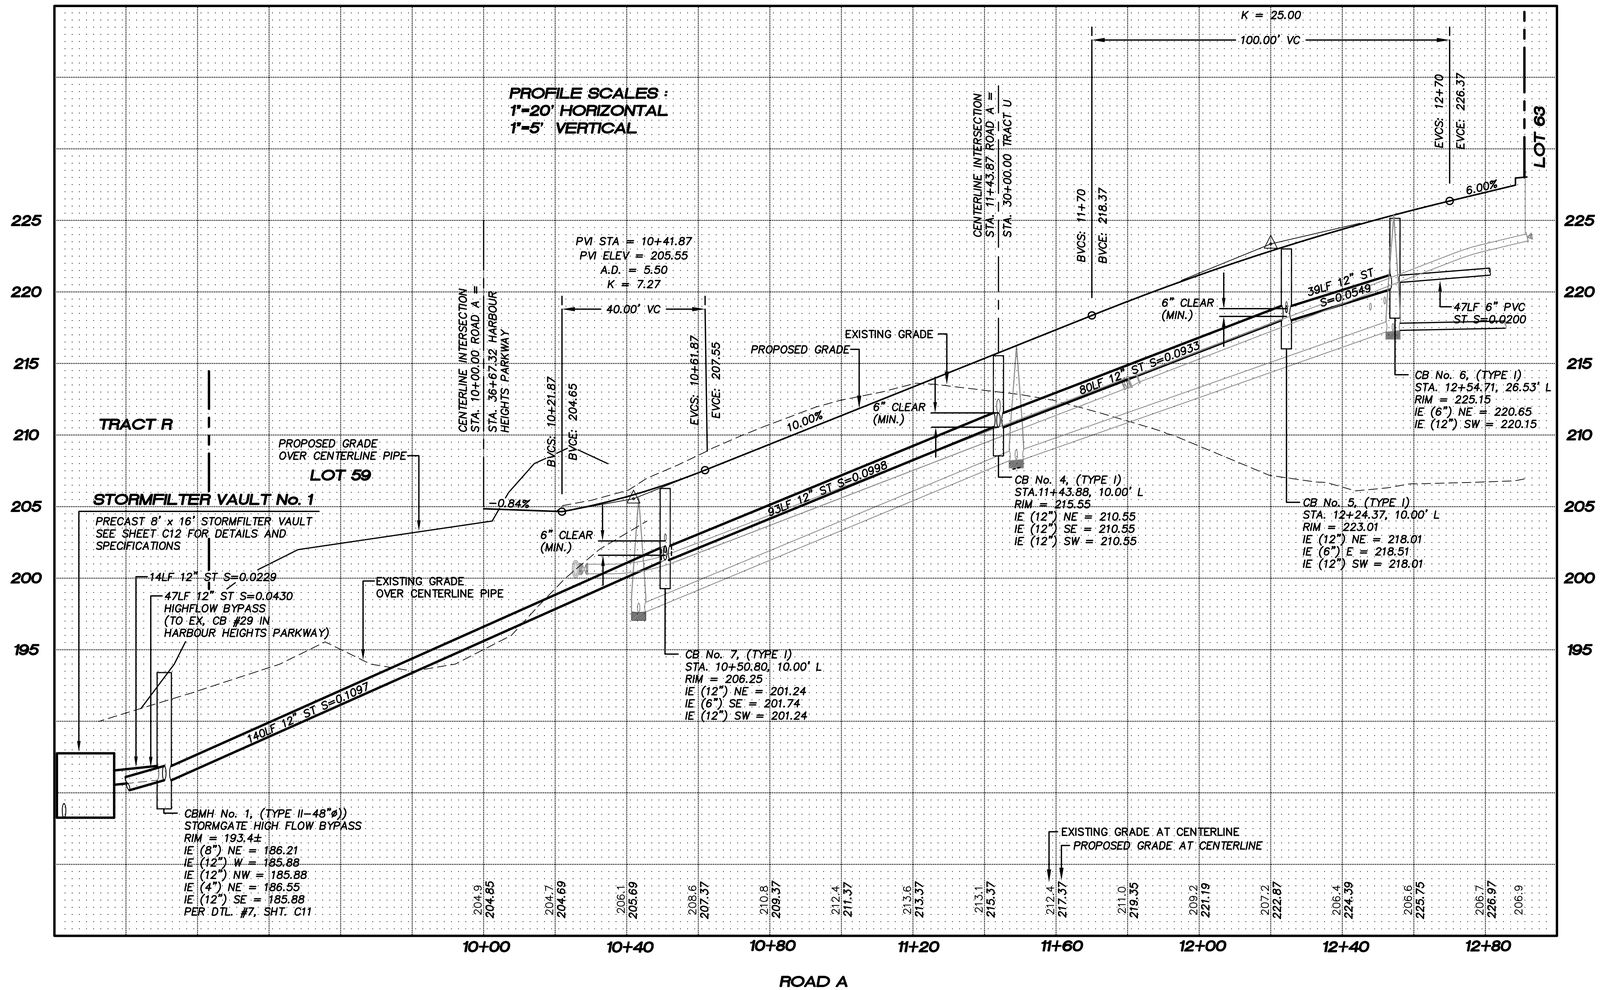

NOTE :

1. PIPE TYPES ALLOWED :
   - A) CONCRETE
   - B) GALVANIZED STEEL
   - C) ALUMINIUM
   - D) ALUMINIZED STEEL
   - E) DUCTILE IRON

   ADS-N-12 ONLY ALLOWED IF COVER OVER PIPE TO FINAL GRADE IS 4.0 FEET OR MORE IF ANY PUBLIC RIGHT-OF-WAY.

GREG A. DIETER
STATE OF WASHINGTON
PROFESSIONAL ENGINEER
EXPIRES: MAY 6, 2005

4180 LIND AVE. S.W.
RENTON, WA 98055
PHONE: (425) 251-8811
FAX: (425) 251-8880
WEB SITE: PACENG.COM

Pacific Engineering Design, LLC
Civil Engineering and Planning Consultants

WESTRIDGE (SECTION 11 PHASE II)

MUKILTEO, WA.

FOR:
THE BURNSTEADS
7700 - 170TH AVENUE N.E. SUITE 201
BELLEVUE, WA 98055-2135
PHONE: (425) 454-1900 FAX: (425) 454-4543

PROJECT NO.:	03002
DRAWN BY:	JGC
ISSUE DATE:	02-28-03
SHEET REV.:	07-23-03

ROAD A PROFILE

03002RD01.DWG

C07